


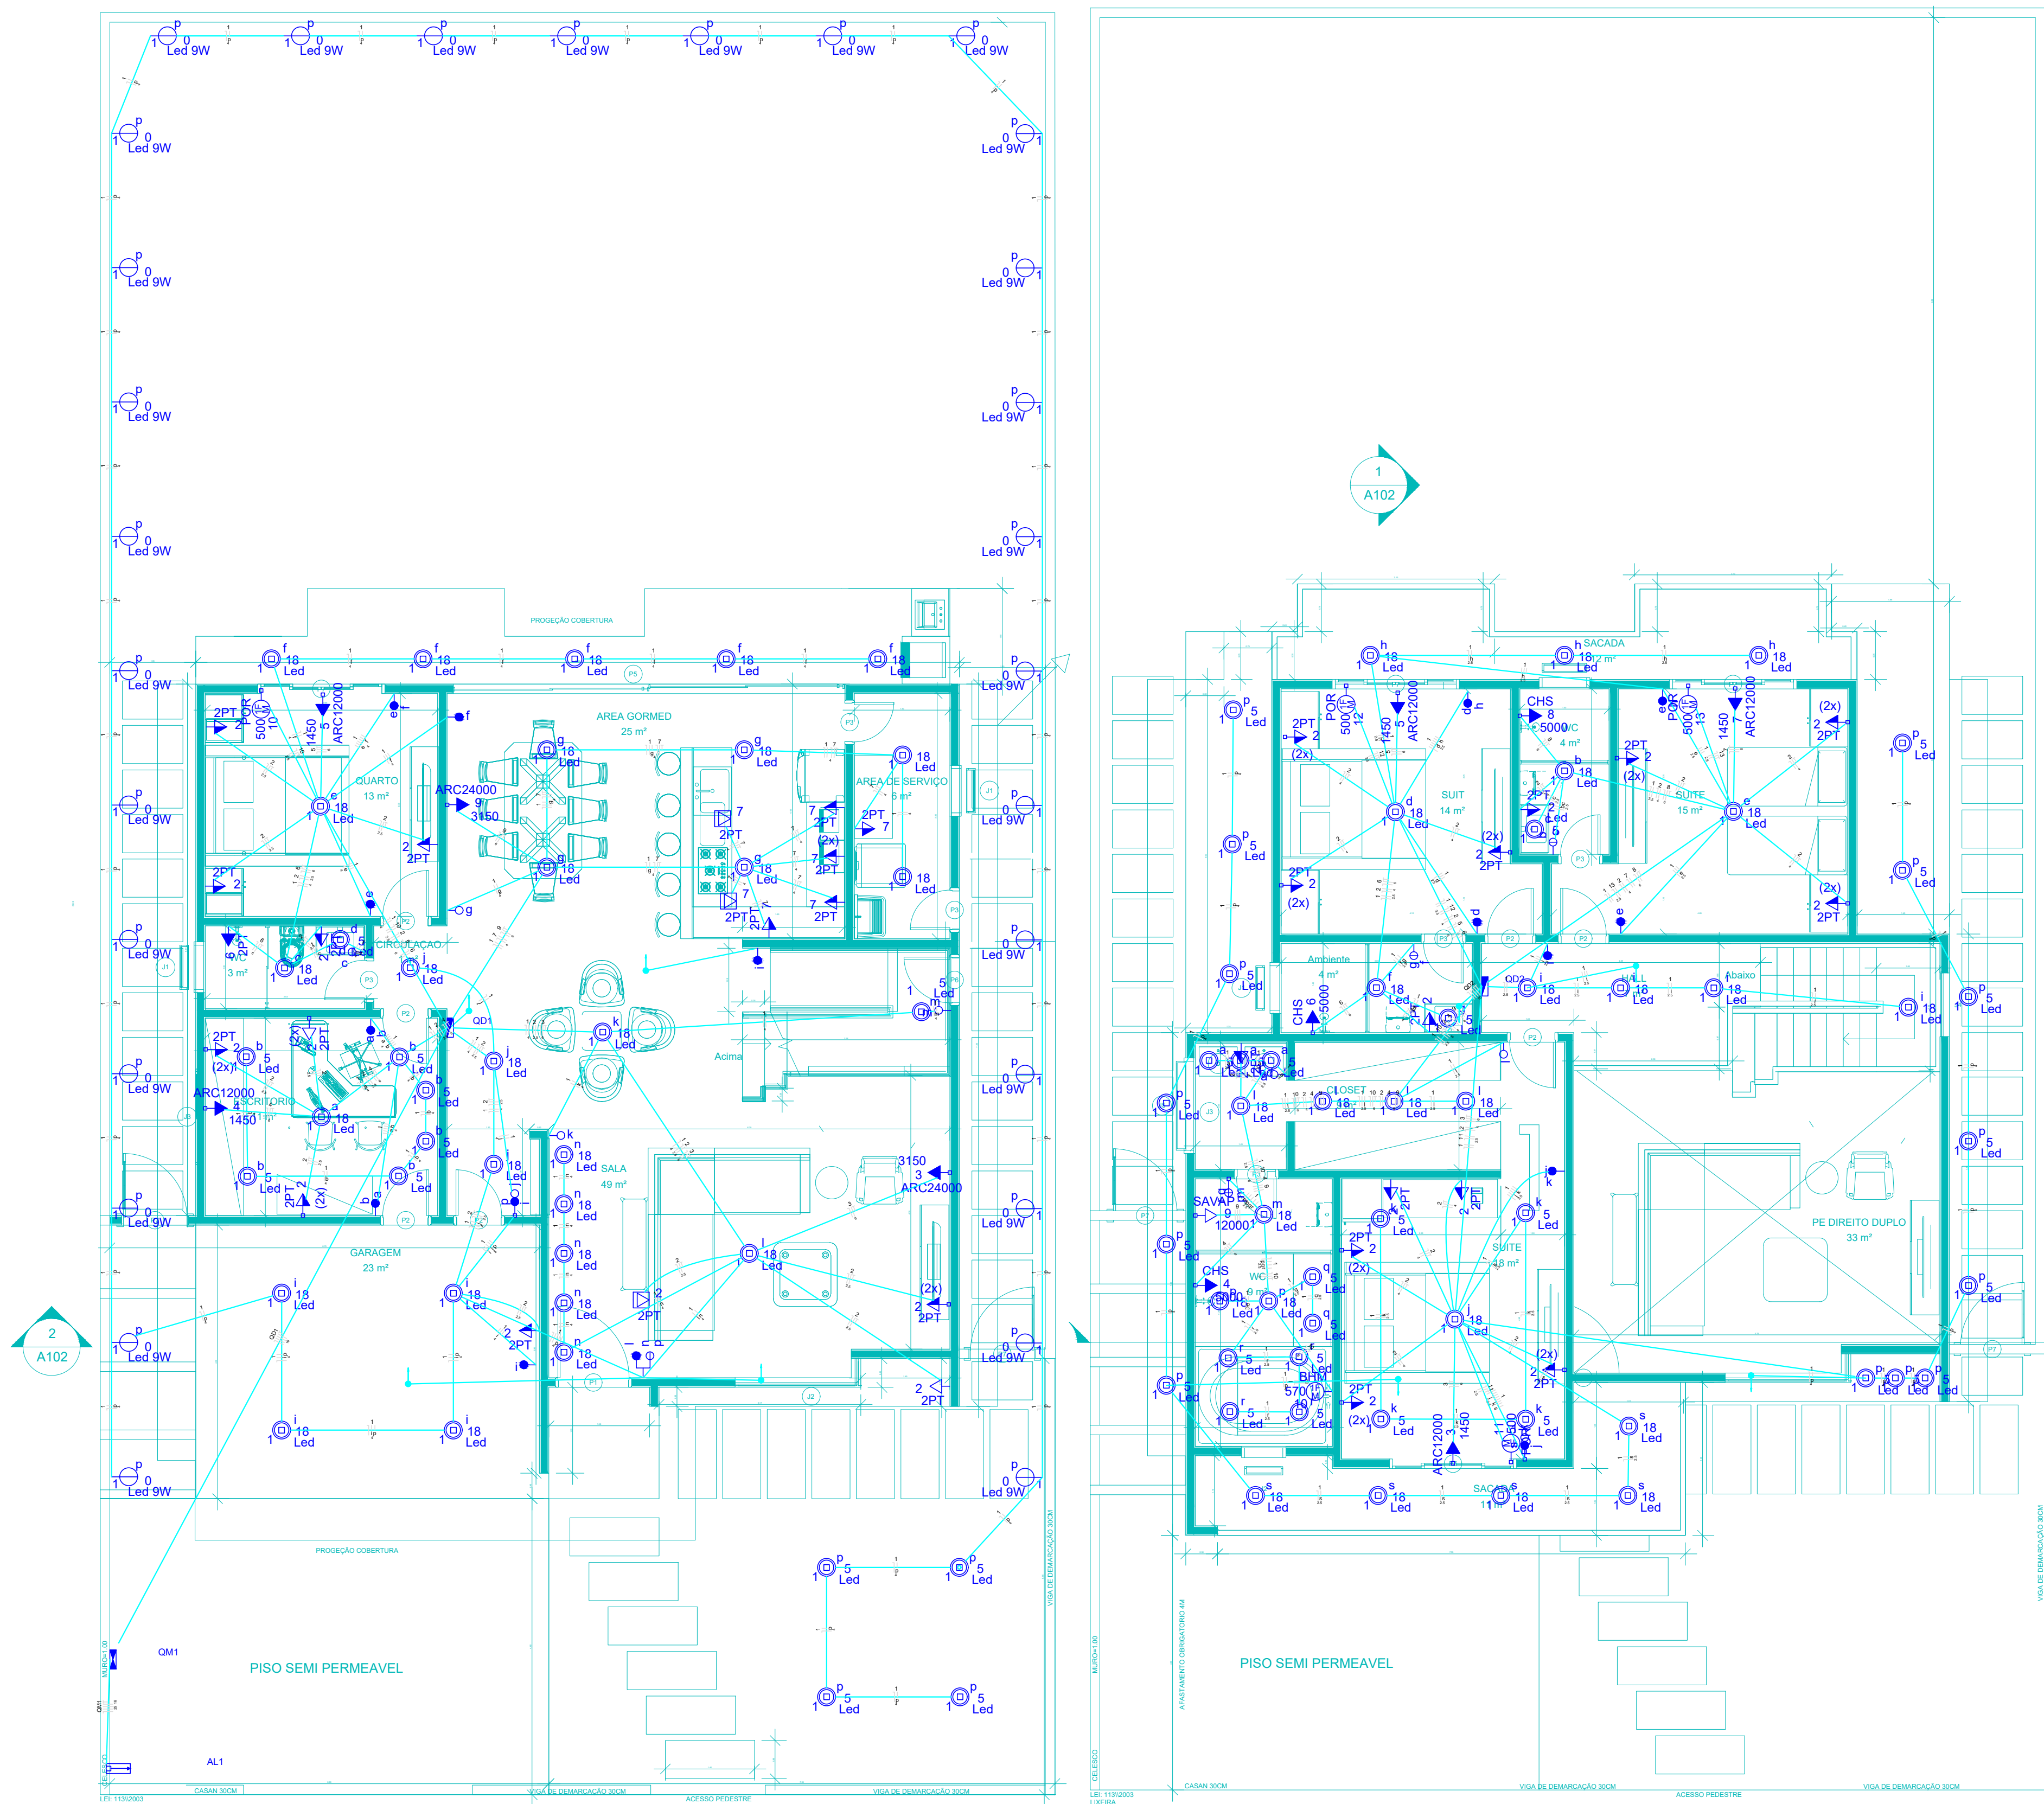

| Lista de Materiais                                  |         |
|-----------------------------------------------------|---------|
| Arquitetura e acabamento                            |         |
| Cabo PVC                                            | 36 m    |
| 4x4"                                                | 1 m     |
| Cabo Unipolar (cabo)                                |         |
| 10 mm²                                              | 14,80 m |
| 2,5 mm²                                             | 44,80 m |
| 4 mm²                                               | 20,80 m |
| Dispositivo Elétrico - embudo                       |         |
| Placa 2x4"                                          | 1 m     |
| Placa 2x2"                                          | 3 m     |
| Placa 2x1"                                          | 3 m     |
| Placa 2x1/2"                                        | 1 m     |
